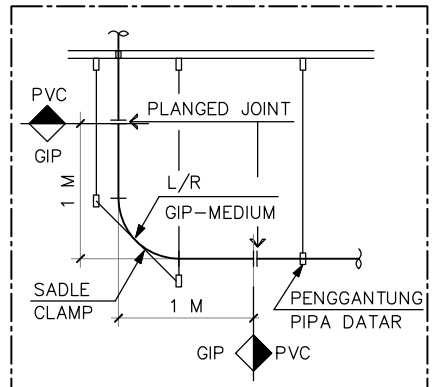

PENJELAS BUANGAN AIR HUJAN

KETERANGAN :

X – Y / Z

X = RISER NUMBER
Y = RISER NAME
Z = RISER NOMINAL

RW – RAIN WATER
FD – FLOOR DRAIN
RD – ROOF DRAIN
PD – PLANTER DRAIN
BK – BAK KONTROL

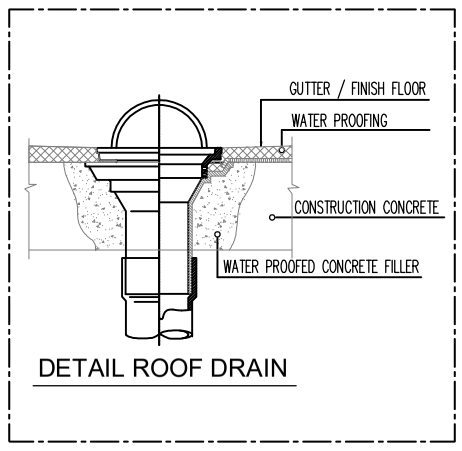

DETAIL ROOF DRAIN

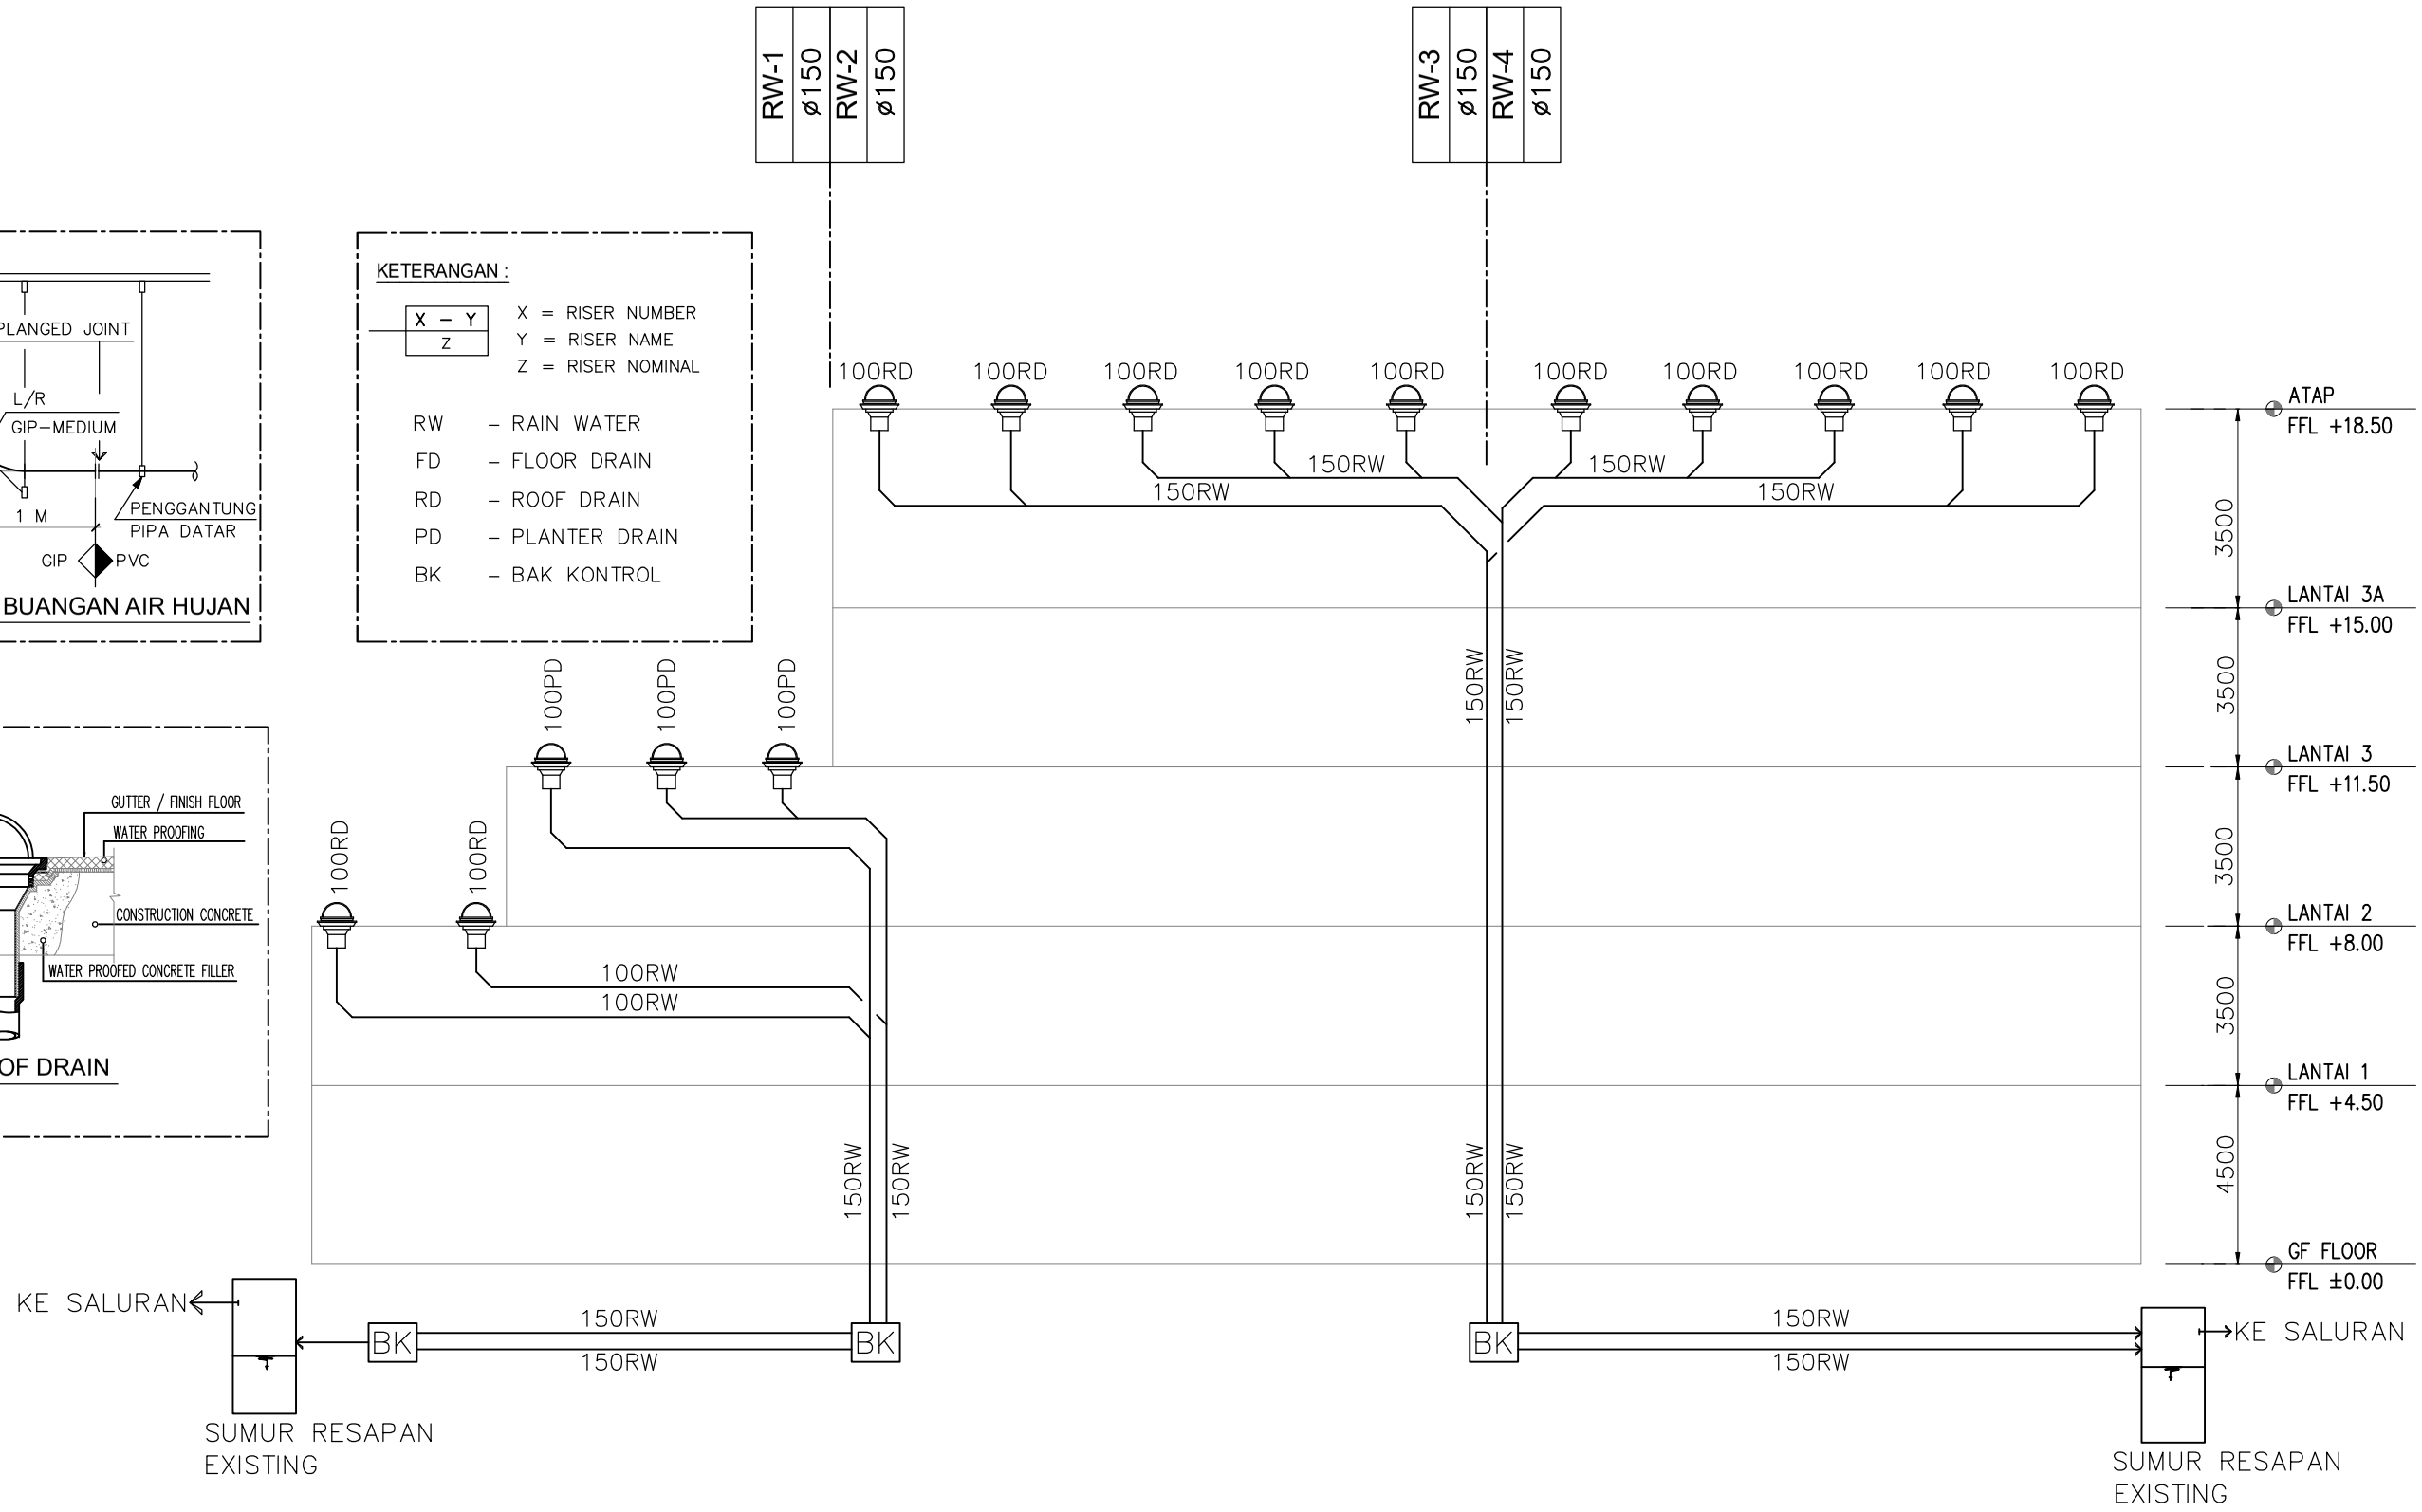

OWNER/CLIENT: sawit APPROVED : .../.../'... ..... (name) ..... (position) (signed) ..... (Dep./Div.)	PROJECT: BPDP KELAPA SAWIT JL.Medan Merdeka Tim, RT.7/RW.1, Gambir, Kec. Gambir, Kota Jakarta Pusat, Daerah Khusus Ibukota Jakarta 10110	INTERIOR DESIGN CONSULTANT: PT. IMADEA MAGKASAMA Jl. Hati Suci No. 4 Gd. Sakura Lt. 2 Room 201 Kel. Kampung Bali, Kec. Tanah Abang, Jakarta Pusat Telp. 021 - 2303483 , Fax. 021 - 2303483 APPROVED : //	MEP CONSULTANT: PT. DUTA PRATAMA ENGINEERING MECHANICAL & ELECTRICAL ENGINEER Rukan Taman Meruya Blok M No. 37, Jl. Botu Mulia No. 1 Meruya Utara Kembangan – Jakarta Barat 11620 Phone : 021-5845548, 5845547, 5845536, Fax : 021-58474531 Email : dpepl.me@gmail.com, pldpe.me@yahoo.com
DRAWING TITLE: DIAGRAM SISTEM AIR HUJAN SCALE : NTS ALL MEASUREMENT MUST BE CHECKED AT BY SITE BY THE CONTRACTORS AND ANY DIFFERENCES REPORTED/INITIATED TO THE DESIGNER FOR CLARIFICATION BEFORE PROCEEDING.	# REVISION : R-1	.../.../'... DATE	DRAWN: Maman DATE : 15/05/24 CHECKED: Sopyan DATE : 15/05/24 DRAWING FOR: TENDER DATE : 2024/05/10	DRAWING NUMBER: PL-103 PAGE